© Iplan Architecture Ltd.

first floor plan

key

SP - stud partition
SM - solid masonry
PS - partition system
GS - glass screen
TF - timber frame

r.w.p. - rain water pipe
b.i.g. - back inlet gully
s.v.p. - soil and vent pipe
i.c. - inspection chamber
a.c.u. - air conditioning unit

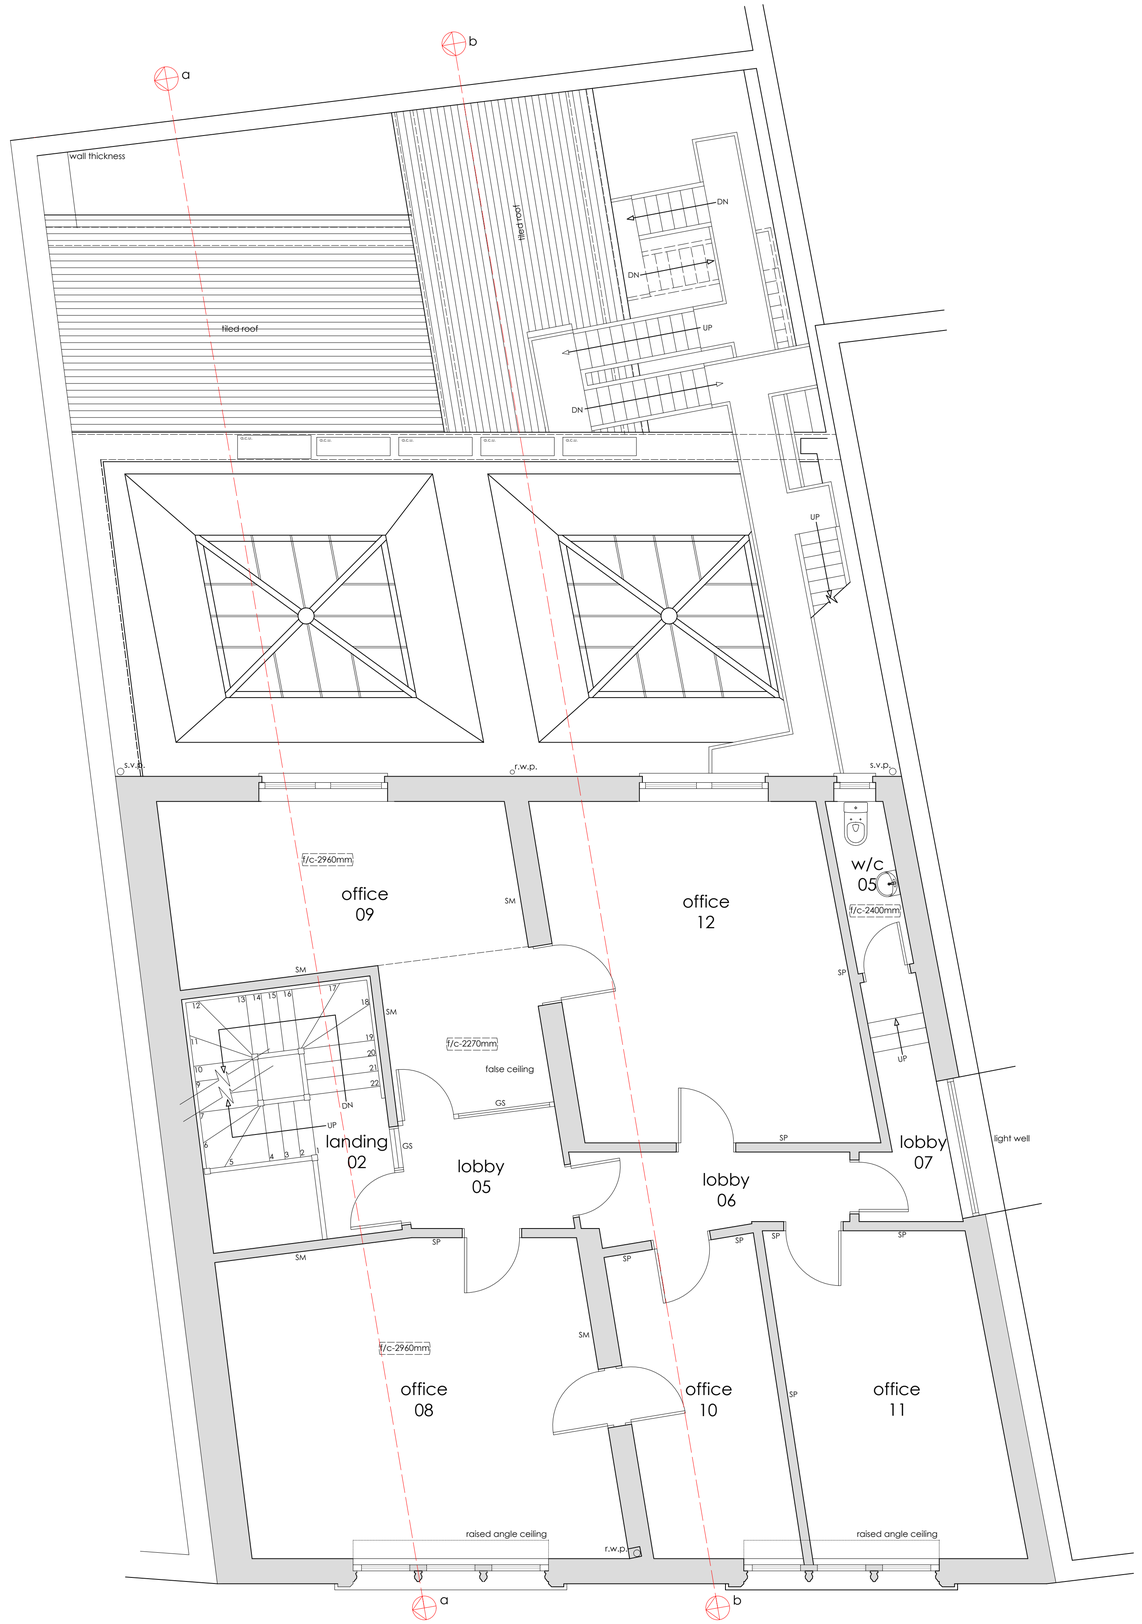

second floor plan

IPLAN ARCHITECTURE

PUBLIC CONSULTATION

revision
a
b
c
d
e
f
g

project	drawing	date
47-48 ST MARY STREET, CARDIFF CF10 1AD	EXISTING FLOOR PLANS	JANUARY 2021
client	**drawing no.**	**scale**
PITTSBURGH HOLDINGS LTD	21.214.02	1 | 50 @ A1
www.iplanarchitecture.co.uk	hello@iplanarchitecture.co.uk	07765 660189